SCHEMATIC DIAGRAME : ELECTRIFICATION AT KATSINAWA NAKUNNE.
DISTANCE NOT EXCEED 875M.

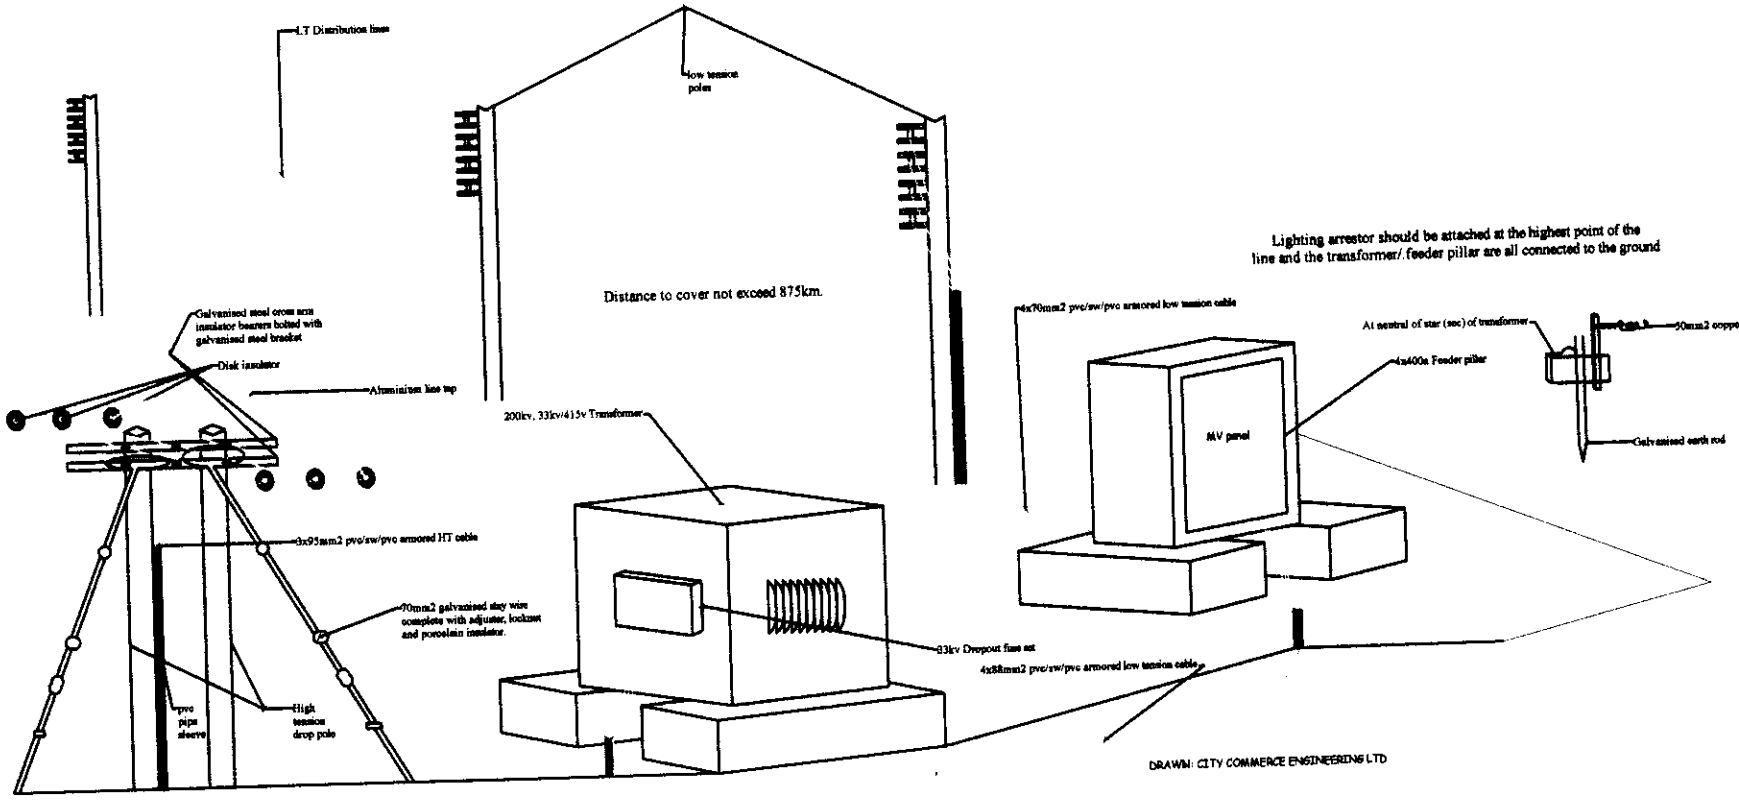

SCHEMATIC DIAGRAME : ELECTRIFICATION AT JAN MARMARA.
DISTANCE NOT EXCEED 1.15KM.

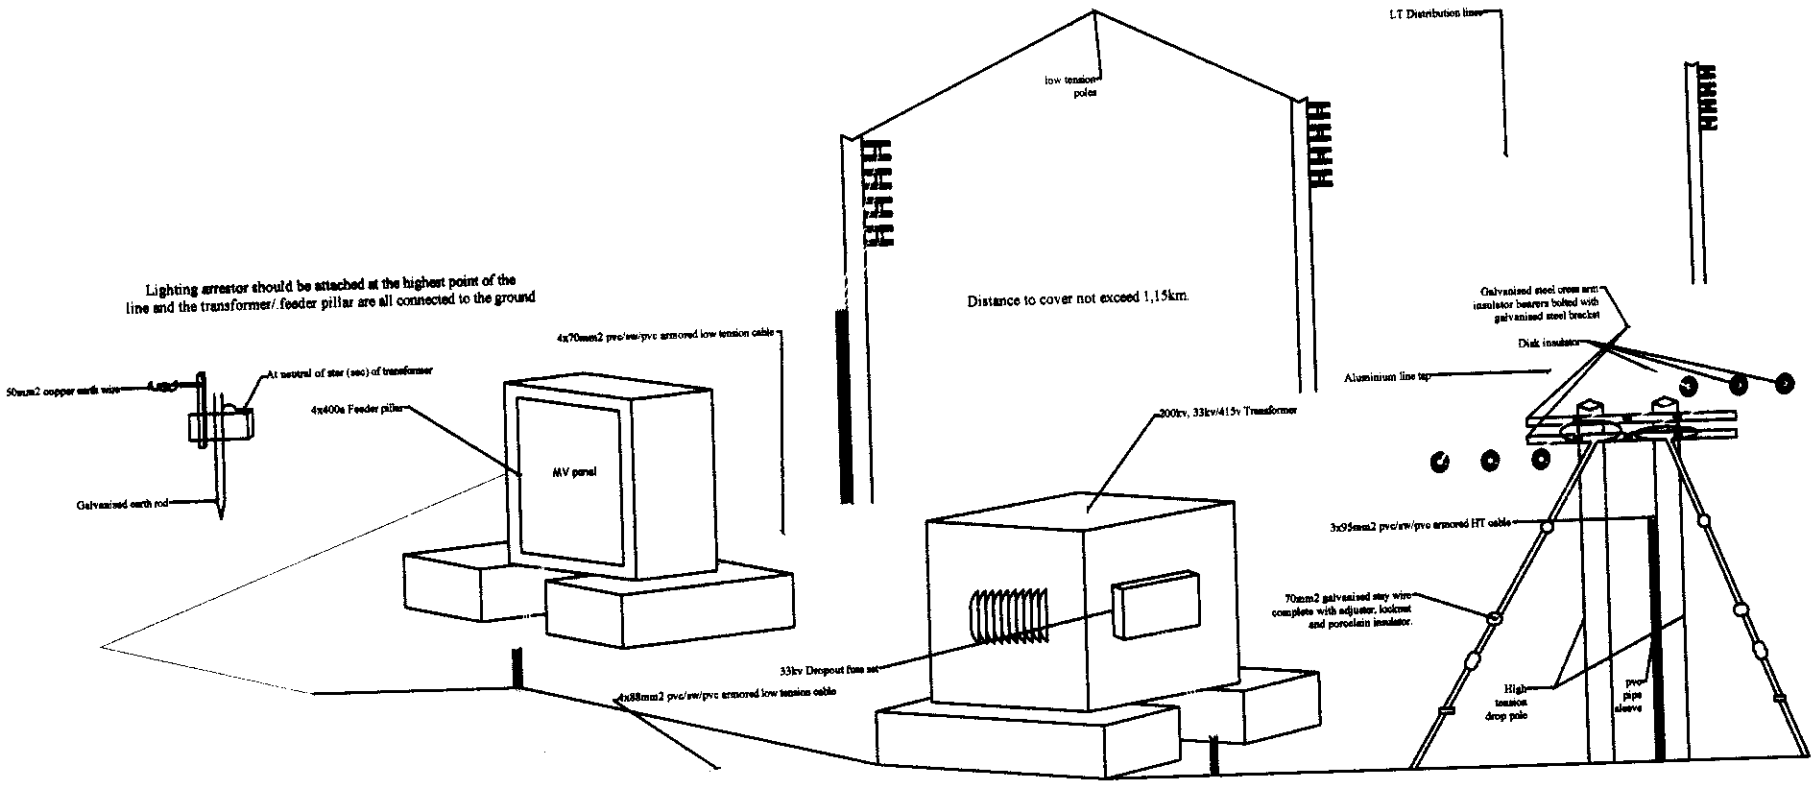

DRAWN: CITY COMMERCE ENGINEERING LTD.
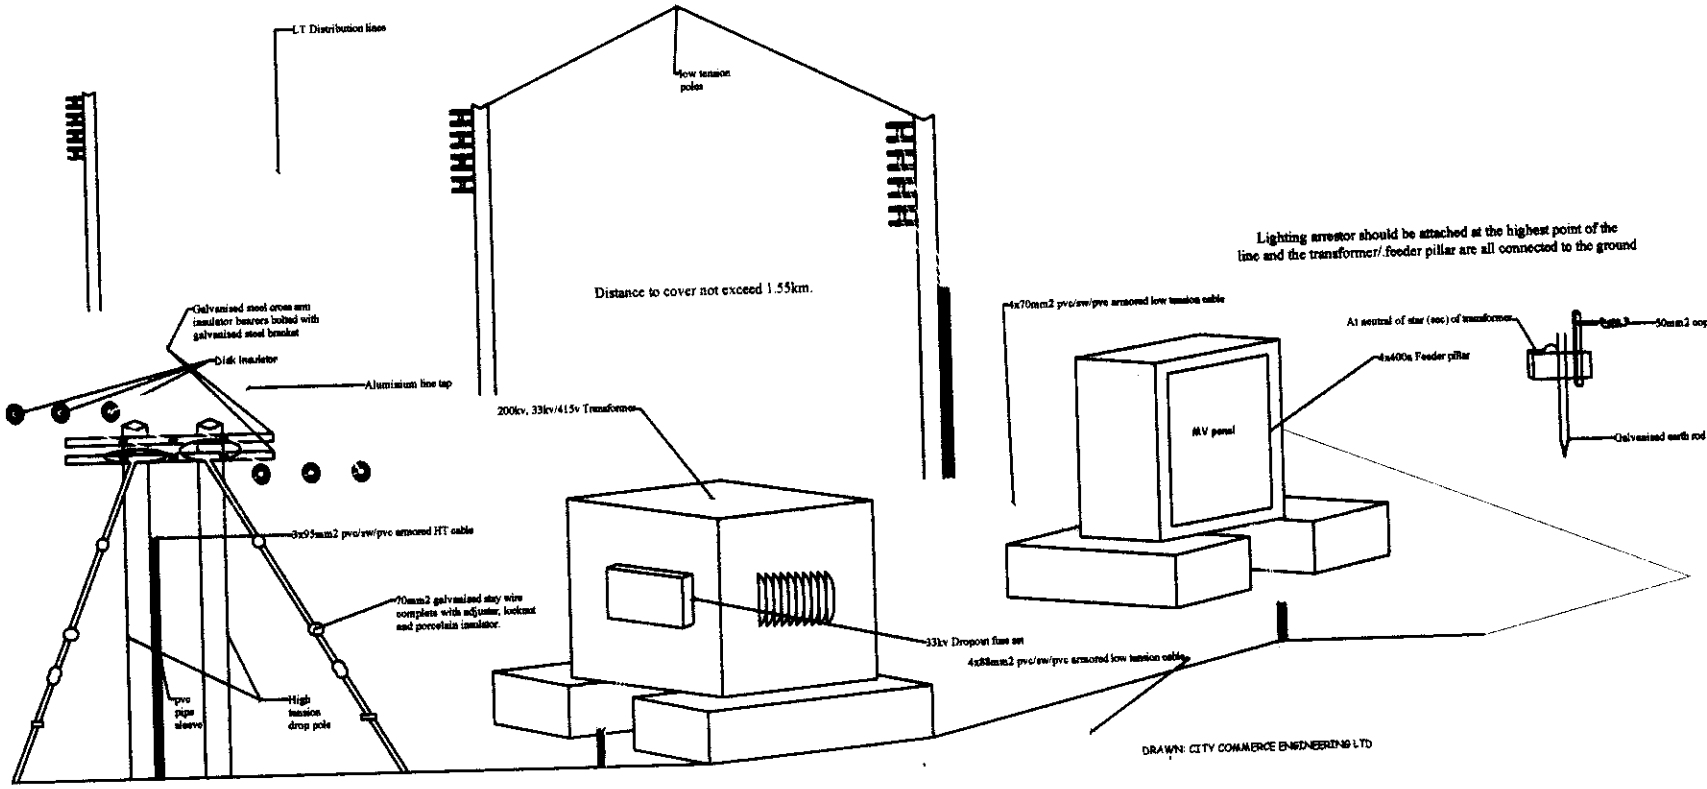
SCHEMATIC DIAGRAME : ELECTRIFICATION AT KANAWA.
DISTANCE NOT EXCEED 1.55KM.